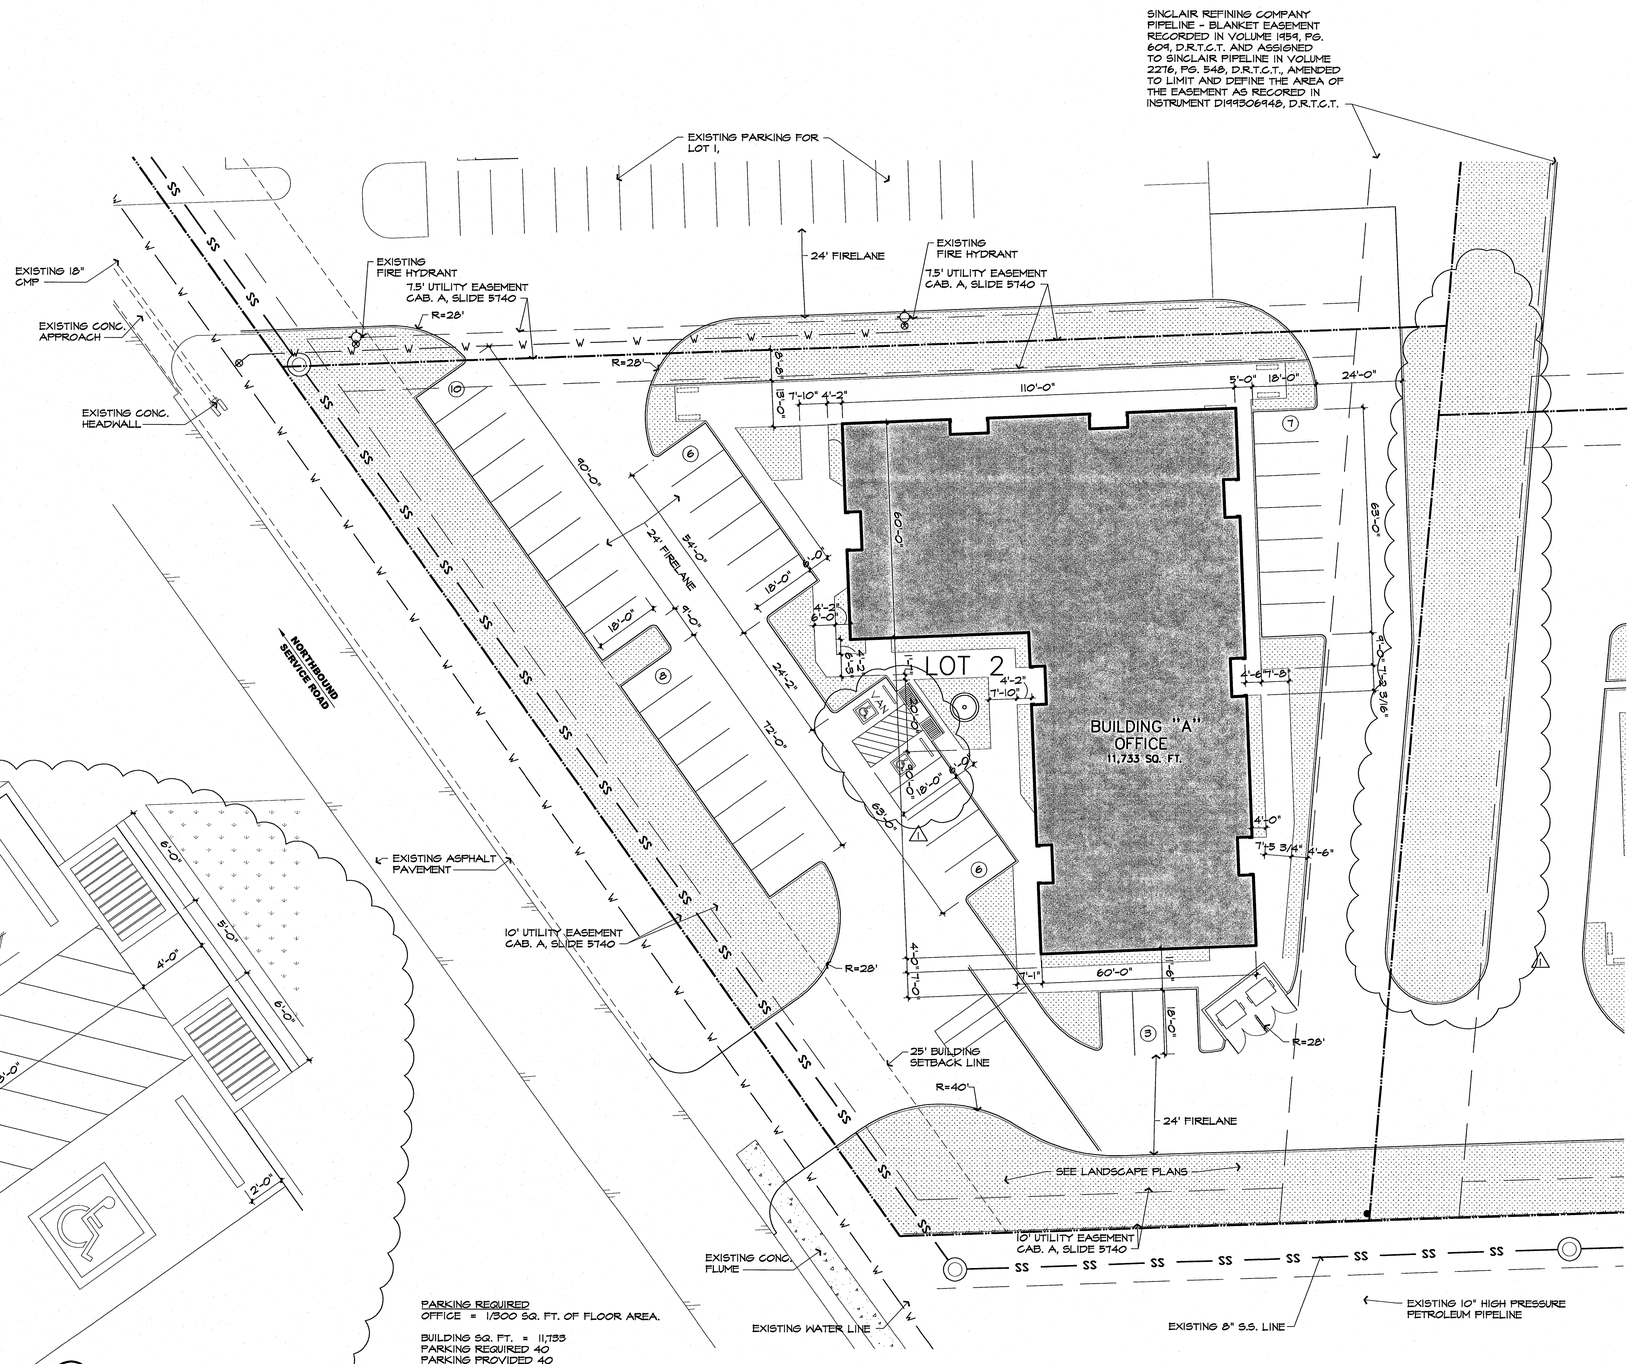

PARKING REQUIRED
OFFICE = 1/300 SQ. FT. OF FLOOR AREA.

BUILDING SQ. FT. = 11,733
PARKING REQUIRED 40
PARKING PROVIDED 40

1 SITE PLAN - ENLARGED - LOT 2, BLDG "A"
SCALE: 1" = 20'-0"

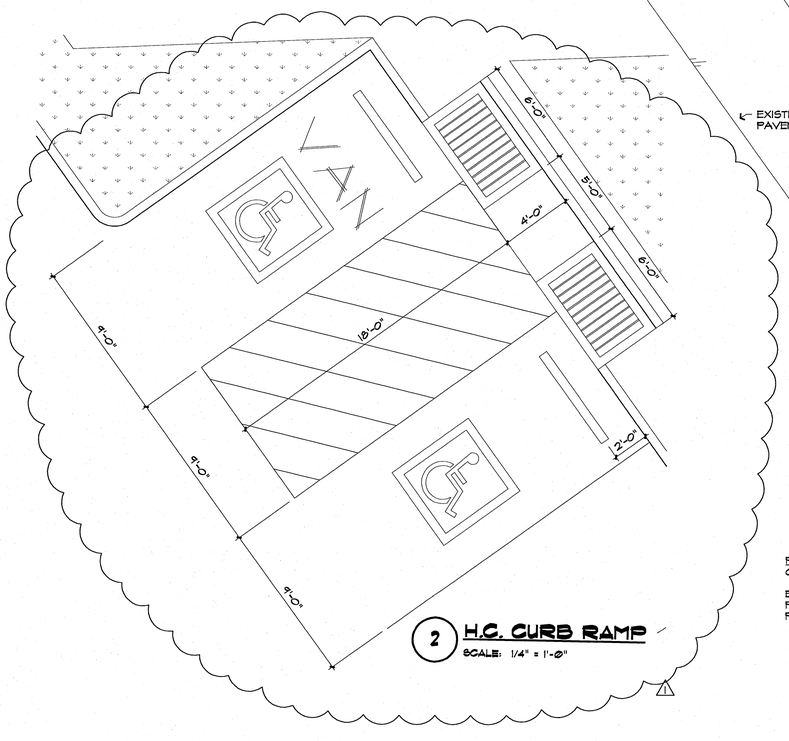

2 H.C. CURB RAMP
SCALE: 1/4" = 1'-0"

△1 REVISED 2-8-06
CITY COMMENTS

CALLAHAN & FREEMAN
ARCHITECTS
Architectural Design
Analysis / Planning
Construction Management Services
P.O. Box 15577 - Fort Worth, Texas 78119 - (817) 478-1765

A New Office Warehouse Complex For:
NEWPORT BUILDERS
(Building "A")
MANSFIELD, TEXAS

DATE: 12-1-05
REVISIONS:
△1 2-8-06

SHEET NO.
A-2
3 OF 11, A- SHEETS

SITE PLAN - ENLARGED - LOT 2, BLDG. "B"